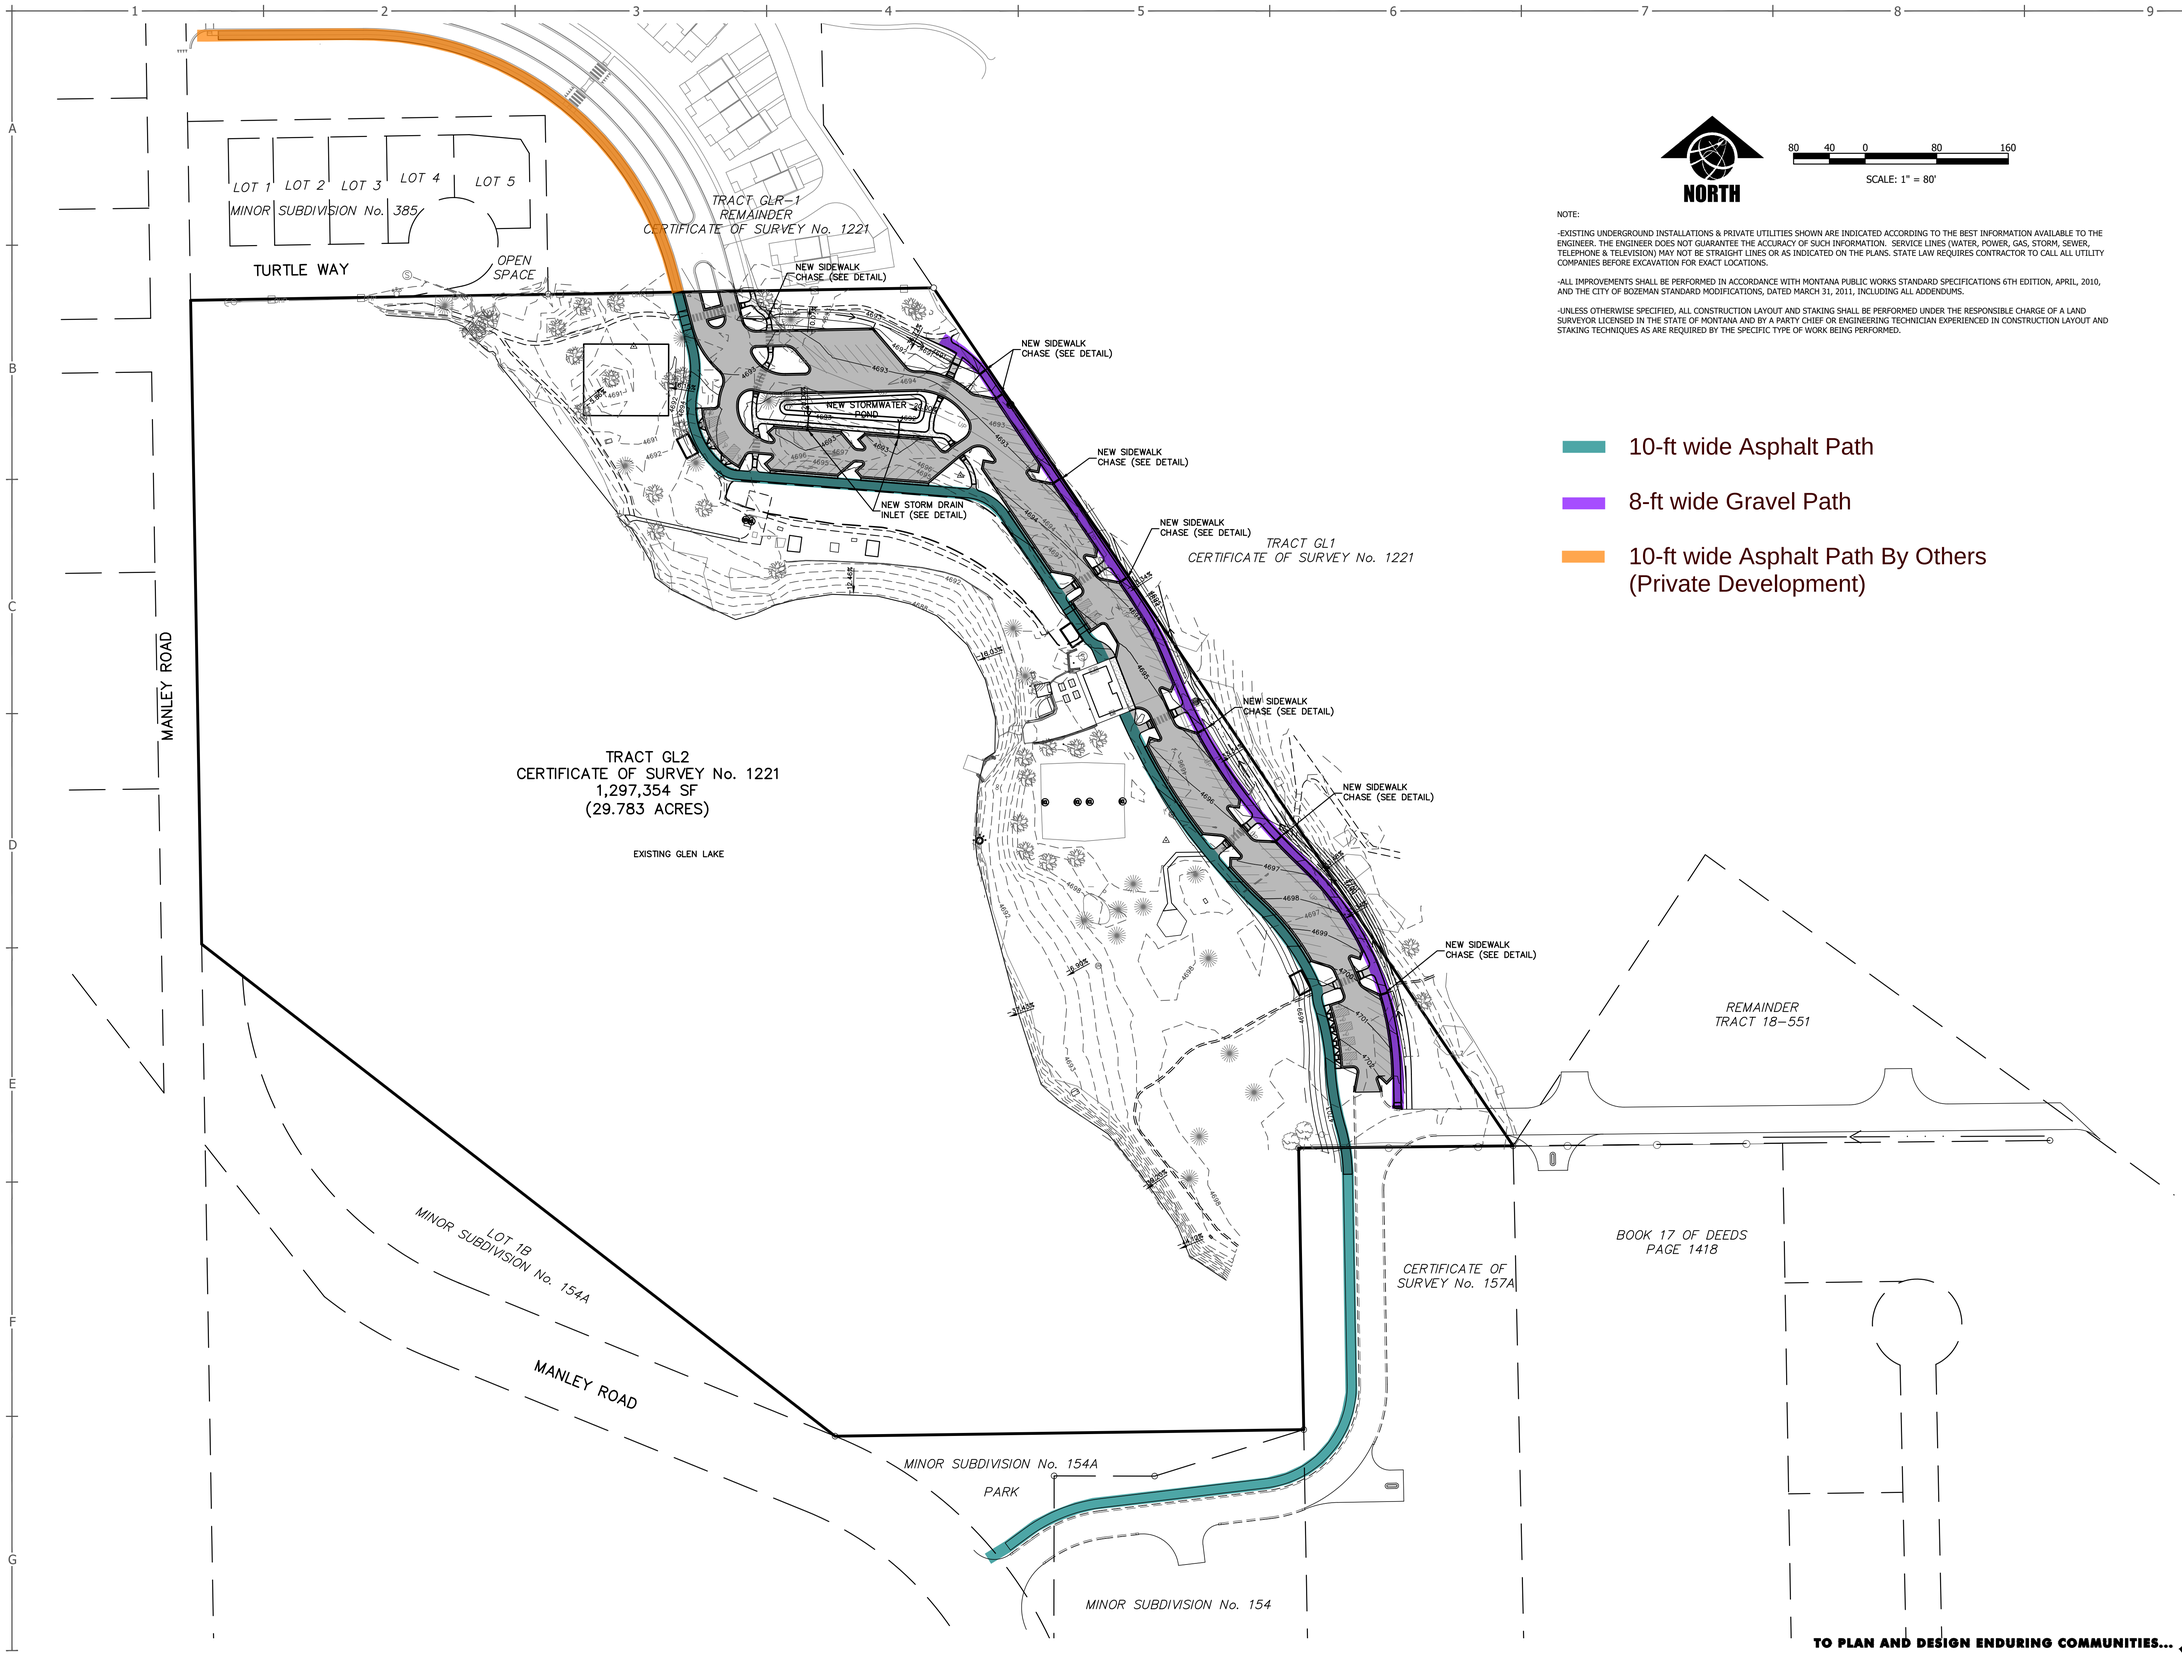

NORTH

80 40 0 80 160

SCALE: 1" = 80'

NOTE:

-EXISTING UNDERGROUND INSTALLATIONS & PRIVATE UTILITIES SHOWN ARE INDICATED ACCORDING TO THE BEST INFORMATION AVAILABLE TO THE ENGINEER. THE ENGINEER DOES NOT GUARANTEE THE ACCURACY OF SUCH INFORMATION. SERVICE LINES (WATER, POWER, GAS, STORM, SEWER, TELEPHONE & TELEVISION) MAY NOT BE STRAIGHT LINES OR AS INDICATED ON THE PLANS. STATE LAW REQUIRES CONTRACTOR TO CALL ALL UTILITY COMPANIES BEFORE EXCAVATION FOR EXACT LOCATIONS.

-ALL IMPROVEMENTS SHALL BE PERFORMED IN ACCORDANCE WITH MONTANA PUBLIC WORKS STANDARD SPECIFICATIONS 6TH EDITION, APRIL, 2010, AND THE CITY OF BOZEMAN STANDARD MODIFICATIONS, DATED MARCH 31, 2011, INCLUDING ALL ADDENDUMS.

-UNLESS OTHERWISE SPECIFIED, ALL CONSTRUCTION LAYOUT AND STAKING SHALL BE PERFORMED UNDER THE RESPONSIBLE CHARGE OF A LAND SURVEYOR LICENSED IN THE STATE OF MONTANA AND BY A PARTY CHIEF OR ENGINEERING TECHNICIAN EXPERIENCED IN CONSTRUCTION LAYOUT AND STAKING TECHNIQUES AS ARE REQUIRED BY THE SPECIFIC TYPE OF WORK BEING PERFORMED.

- 10-ft wide Asphalt Path
- 8-ft wide Gravel Path
- 10-ft wide Asphalt Path By Others (Private Development)

SANDERSON STEWART
www.sandersonstewart.com

DATE:	06/06/2018
FILE:	17055_GRADING_PROD.DWG
PROJECT NO:	17055
CAD:	CMK
QUALITY ASSURANCE:	-

REVISIONS

DATE	DESCRIPTION
06/06/18	SITE PLAN SUBMITTAL
-	-
-	-
-	-
-	-
-	-
-	-
-	-
-	-
-	-

EAST GALLATIN RECREATION AREA
NEW ACCESS ROADWAY, PARKING IMPROVEMENTS
AND MULTI-USE PATHWAYS

BOZEMAN, MONTANA

GRADING PLAN

C4.0

© 2016 ALL RIGHTS RESERVED

TO PLAN AND DESIGN ENDURING COMMUNITIES...

V:\17055_East_Gallatin_Rec_Area_Access_Road_Parking_Trail\CADD_C3D\PRODUCTION_DWGS\17055_GRADING_PROD.dwg, GRADING, 6/6/2018 6:43:33 AM, cklarne, 1:1